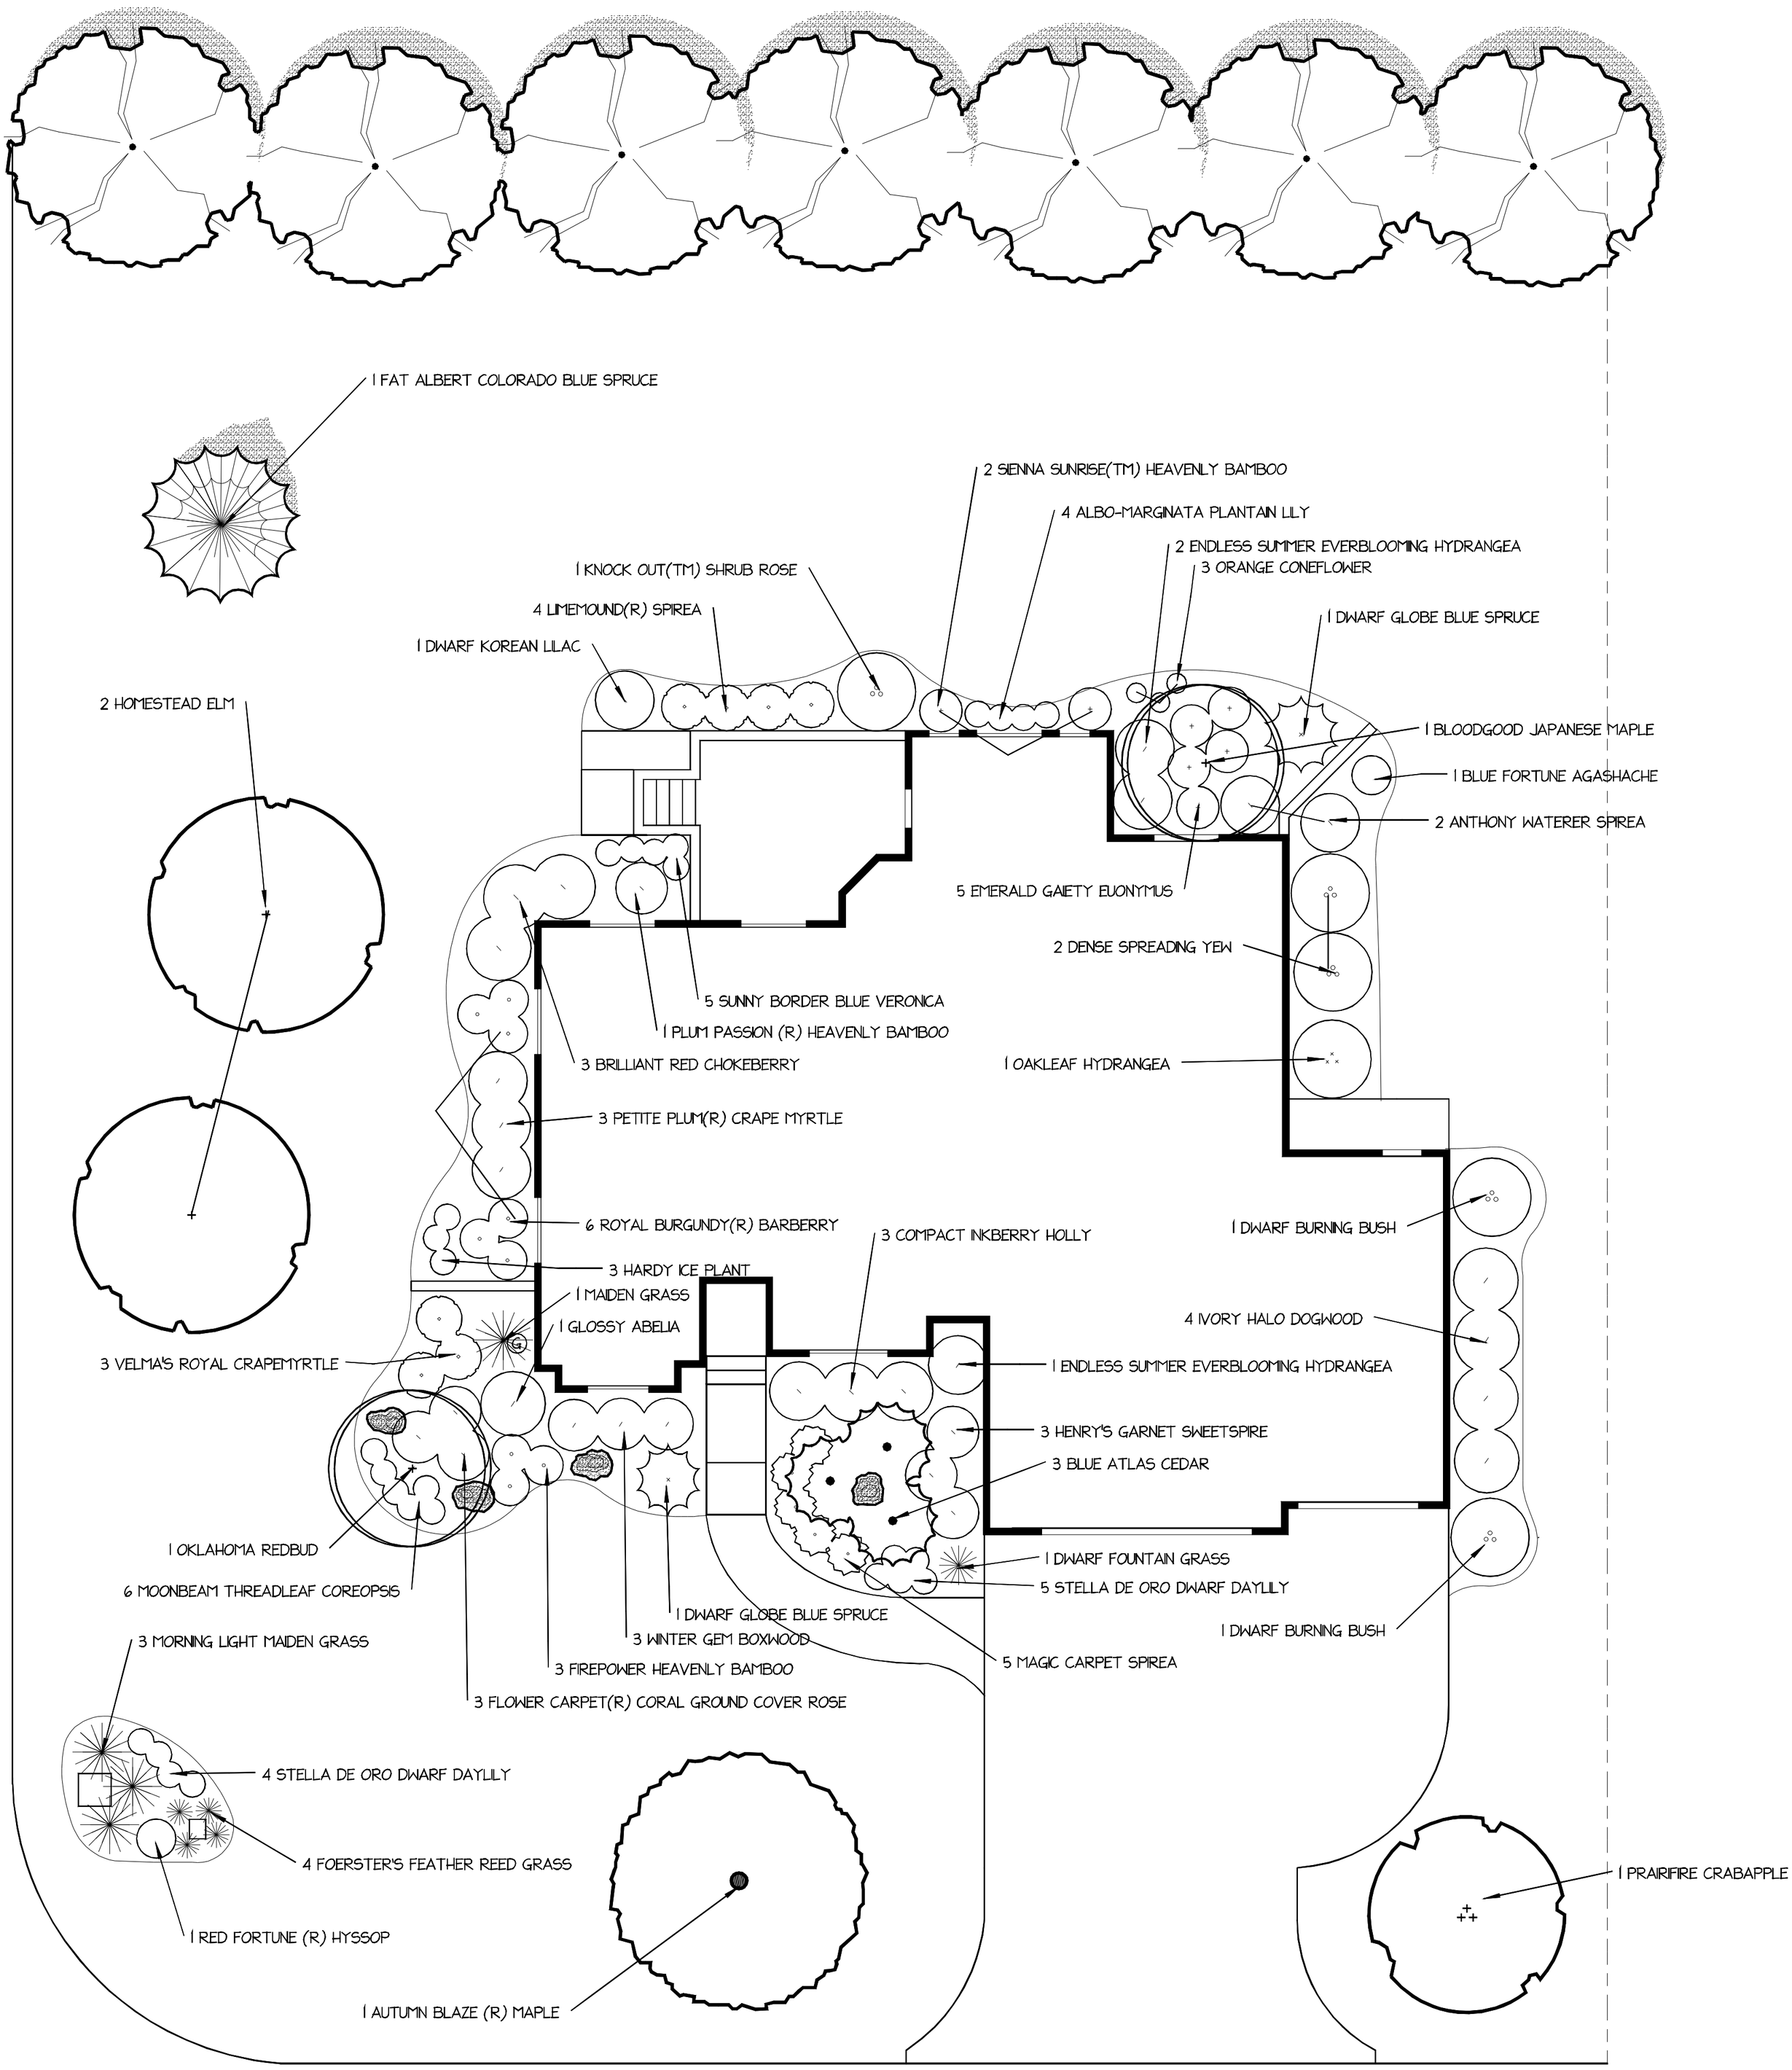

Johnson's
LEGACY LANDSCAPES

client: Dennis Strole
800 North Ridge Road
Wichita, Ks, 67212

N

scale	date	revision
1"=8"	01-21-2009	
drawn by	checked by	drawing #
Kelvin Hague		1